Name of work: Modified Estimate for improvements to CC Roads and Rcc drains in Mallesandra colony in Mallesandra ward No:13

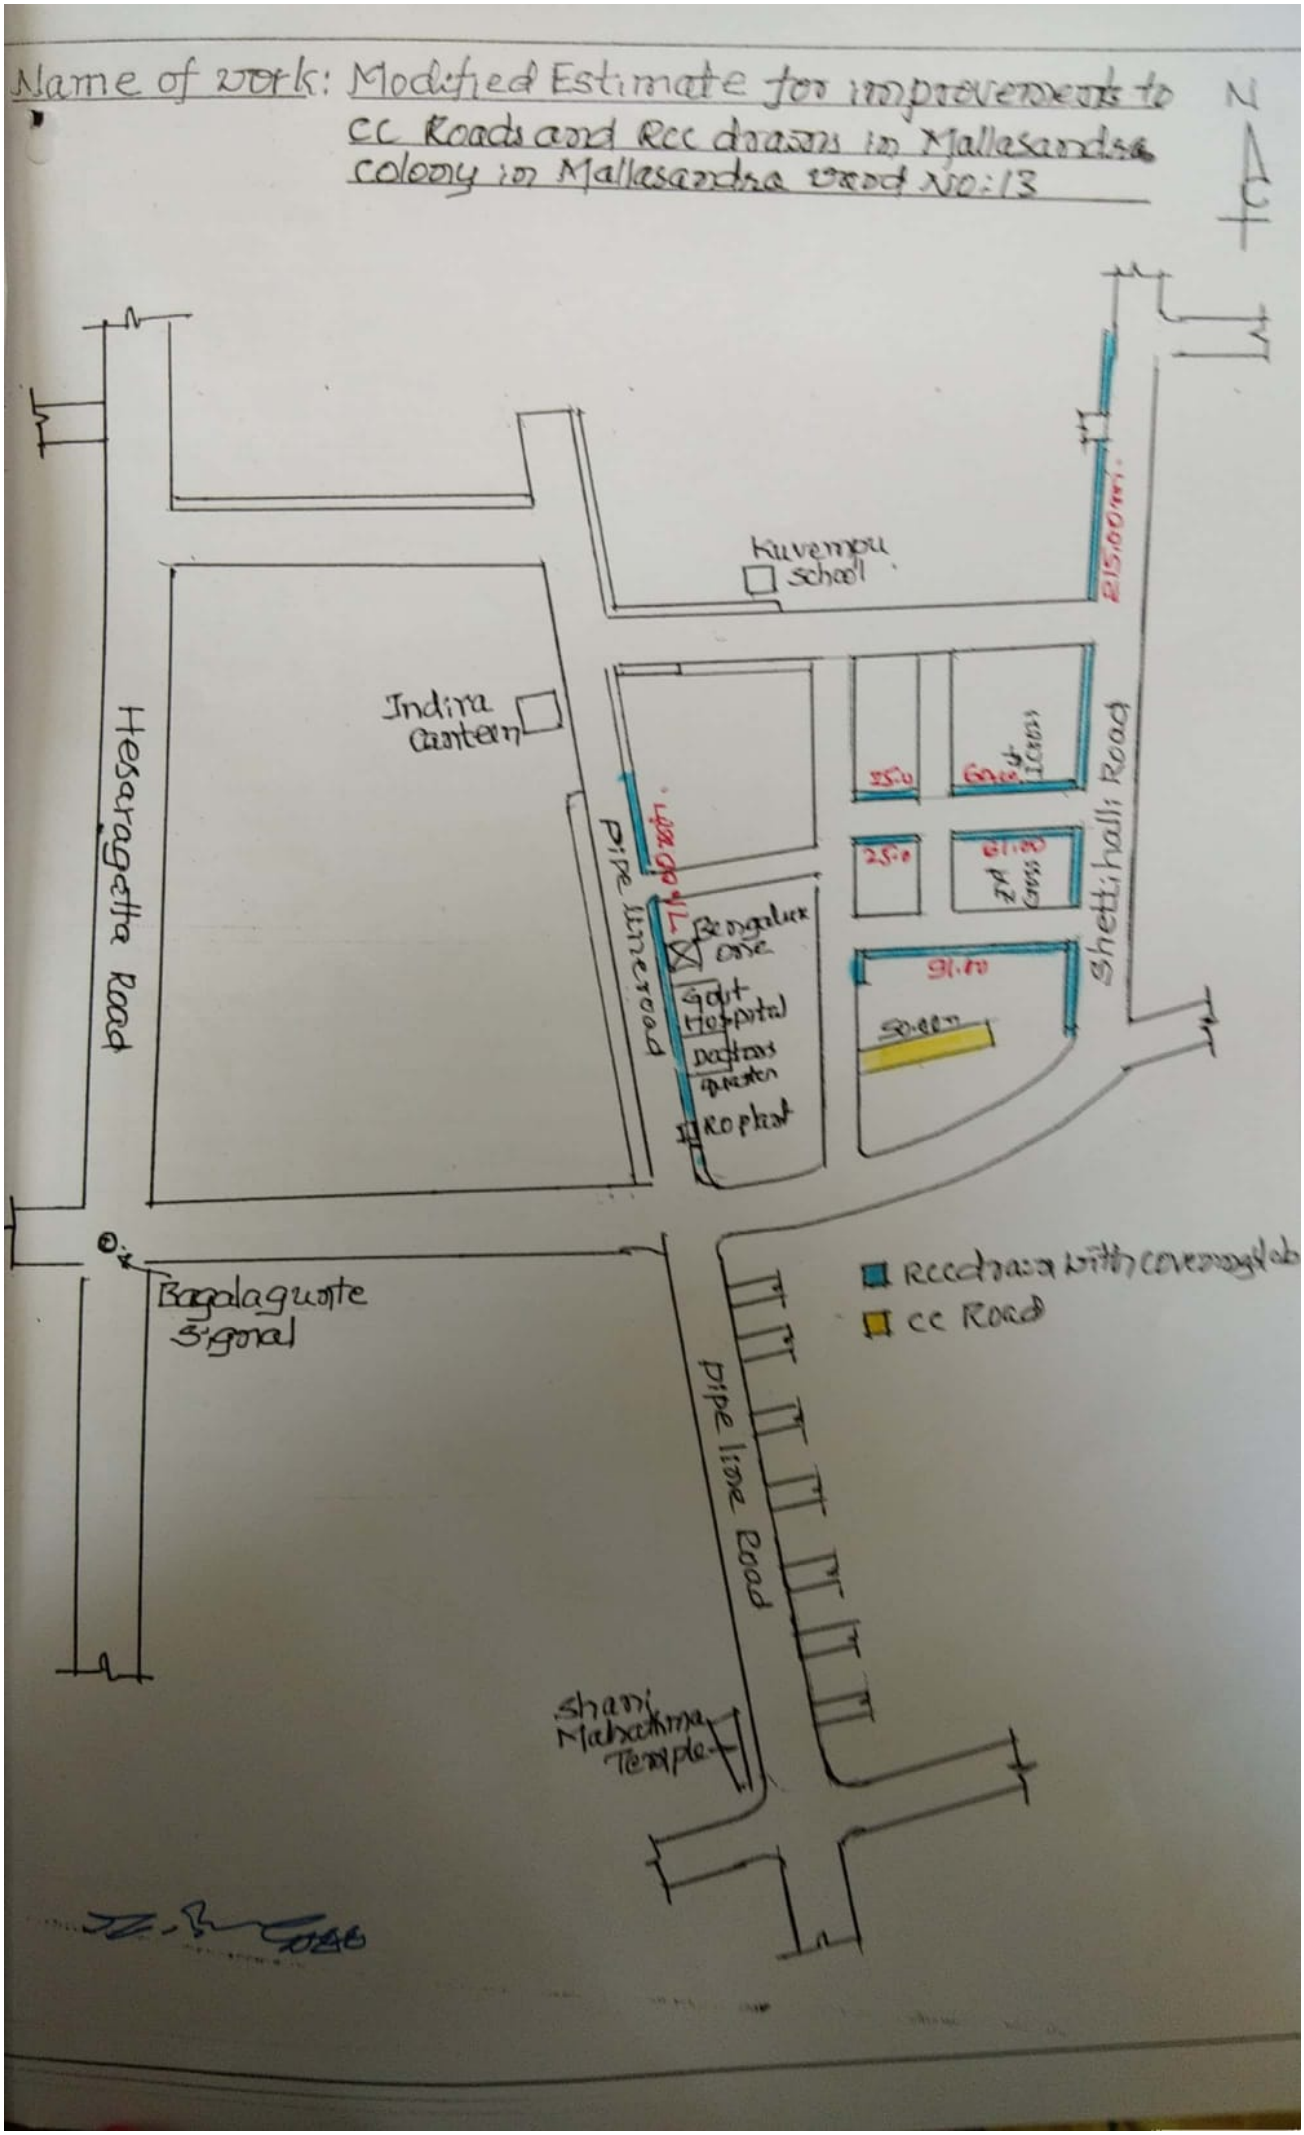

Scanned by CamScanner